Estimate for the work of providing and laying of new 100/150 mm dia DI water pipeli... under Sudhamanagar S/stn of AEE SW-1 sub division.

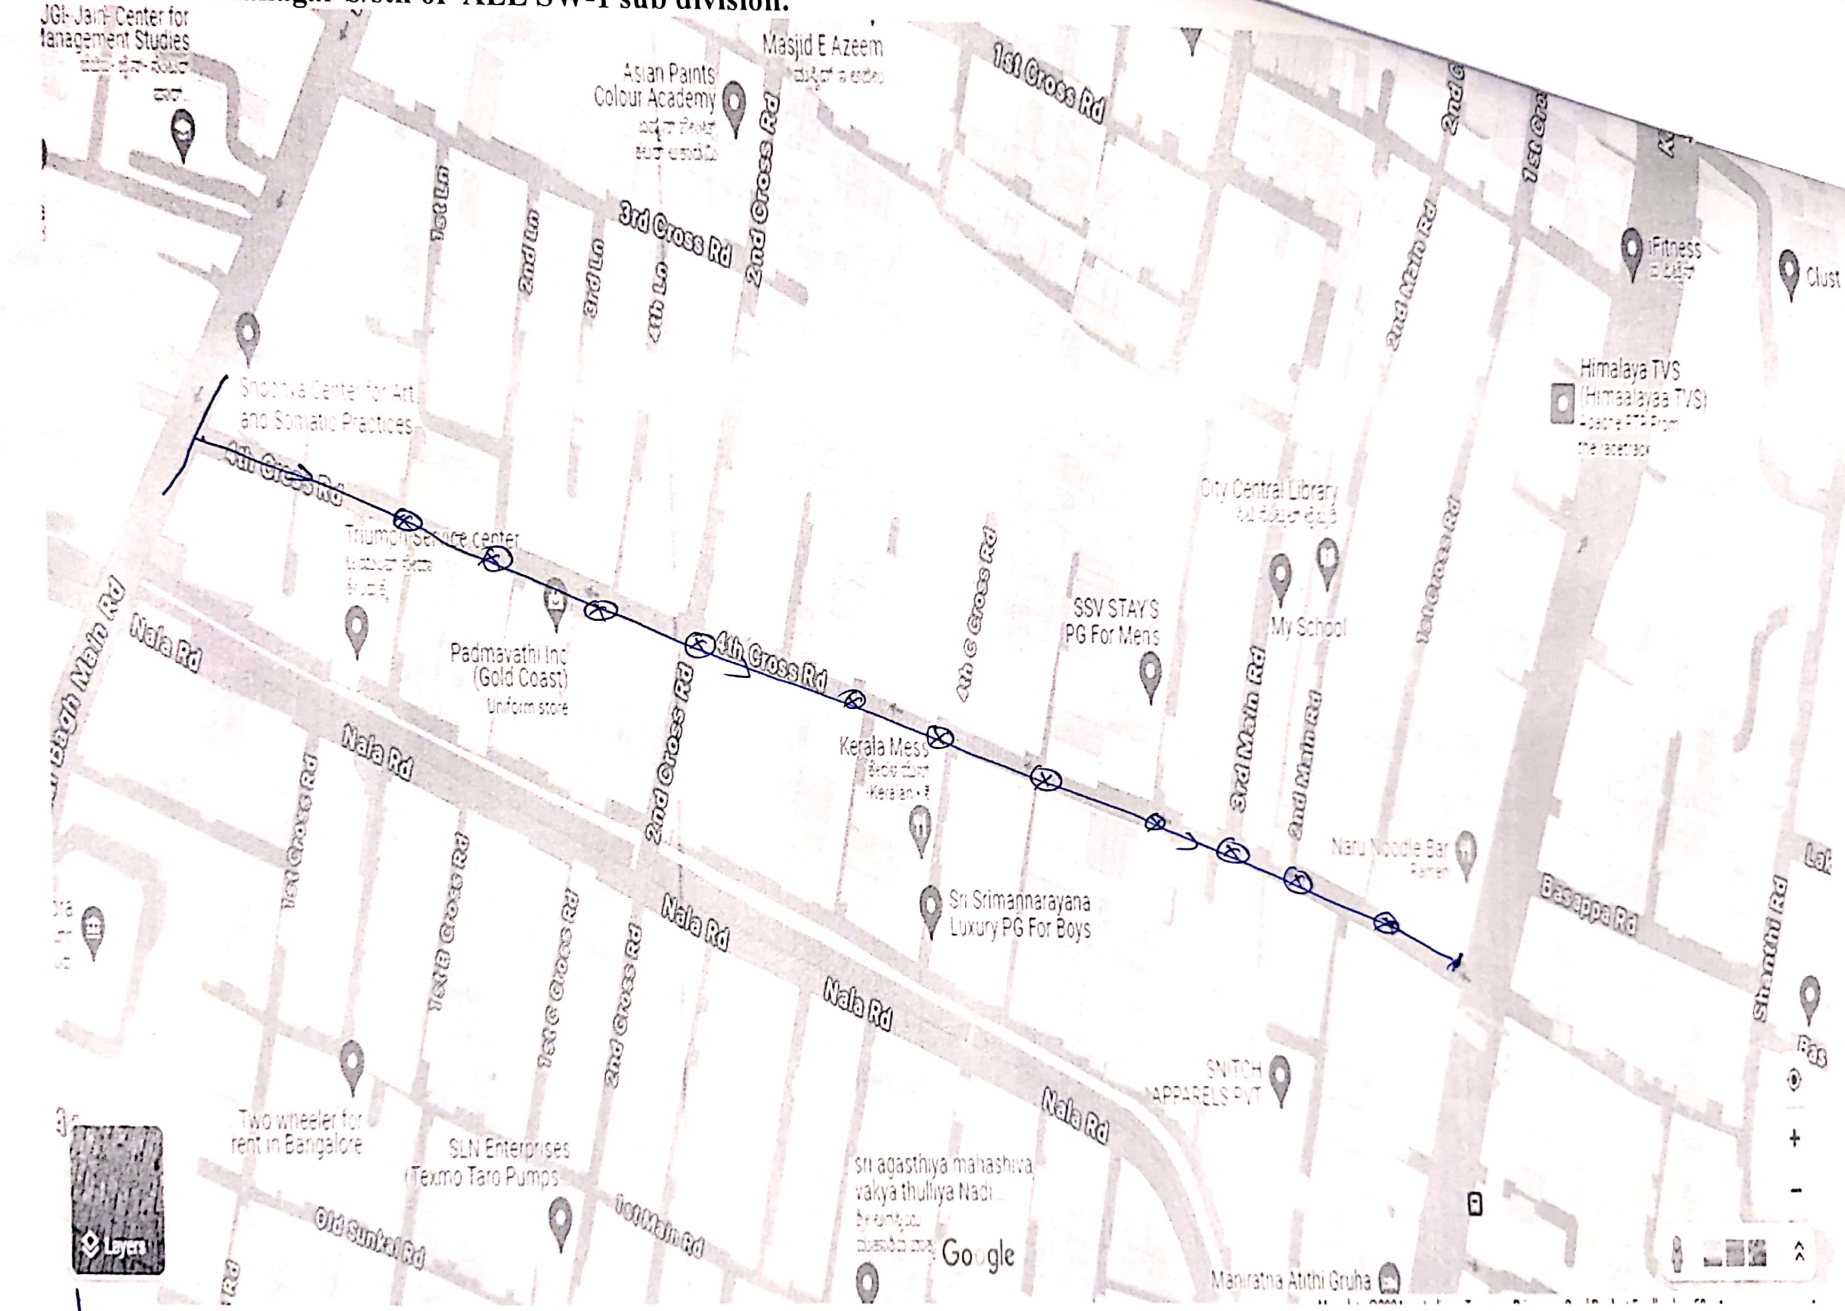

AE-SOD

AEE SW-1

Scanned with OKEN Scanner